



THE PORT AUTHORITY
OF NY & NJ



ORIGINAL SIGNED & SEALED BY
N.Y. P.E. (OR R.A.)

Joseph R. Loring
& Associates, Inc.
consulting engineers

One Pennsylvania Plaza
New York, New York 10019-6045
Tel: (212) 563-7400, Fax: (212) 563-7382

THE OFFICE OF
DAVID
ELLIOT
LEBOVITZ
PC
ARCHITECTS - PLANNERS
10 WEST 40TH STREET NEW YORK, NY 10018
TEL: 212-694-0000 FAX: 212-694-0008

LESLIE E ROBERTSON
ASSOCIATES, R.L.P.
CONSULTING STRUCTURAL ENGINEERS
214 EAST 40TH STREET
NEW YORK, NY 10018
TEL: 212-694-0000 FAX: 212-694-0008

I HEREBY CERTIFY THAT THIS IS A TRUE AND CORRECT
COPY OF ONE OF THE CONTRACT DRAWINGS, PREPARED
BY THE ARCHITECT, IN THE FORM IN WHICH SAID DRAWINGS EXISTED AT
THE TIME THE SAID CONTRACT WAS EXECUTED BY
DATE 1/16/98 SULLIVAN A. ADAM
DATE 1/10/98 T. K. JAWORSKI
SPEC. WRITER
ENGINEER OF RECORD


No.	Date	Revision	Approved
1	12/12/97	PROPOSED LADDERWAY MESH & PIT COVER	
2	11/17/97	ISSUED FOR BID	
Engineering Department Design Division			
The World Trade Center			

Title
STANDBY POWER
5 WORLD TRADE CENTER
ARCHITECTURAL
B-2 LEVEL FUEL OIL
TANK ROOM
REMOVAL PLAN
CONST. PLAN & SECT.


This drawing subject to conditions in contract.
All inventions, ideas, designs and methods
herein are reserved to Port Authority and
may not be used without its written consent.

G.R. J.G.
Designed by Drawn by JRLA Job No.
Date 11/17/97 Scale AS SHOWN
Contract Number Drawing Number
WTC-845.071 A3-01


LEGEND
--- DENOTES EXISTING WALL
TO BE REMOVED
--- DENOTES 8" SEMI-SOLID
C.M.U. WALL

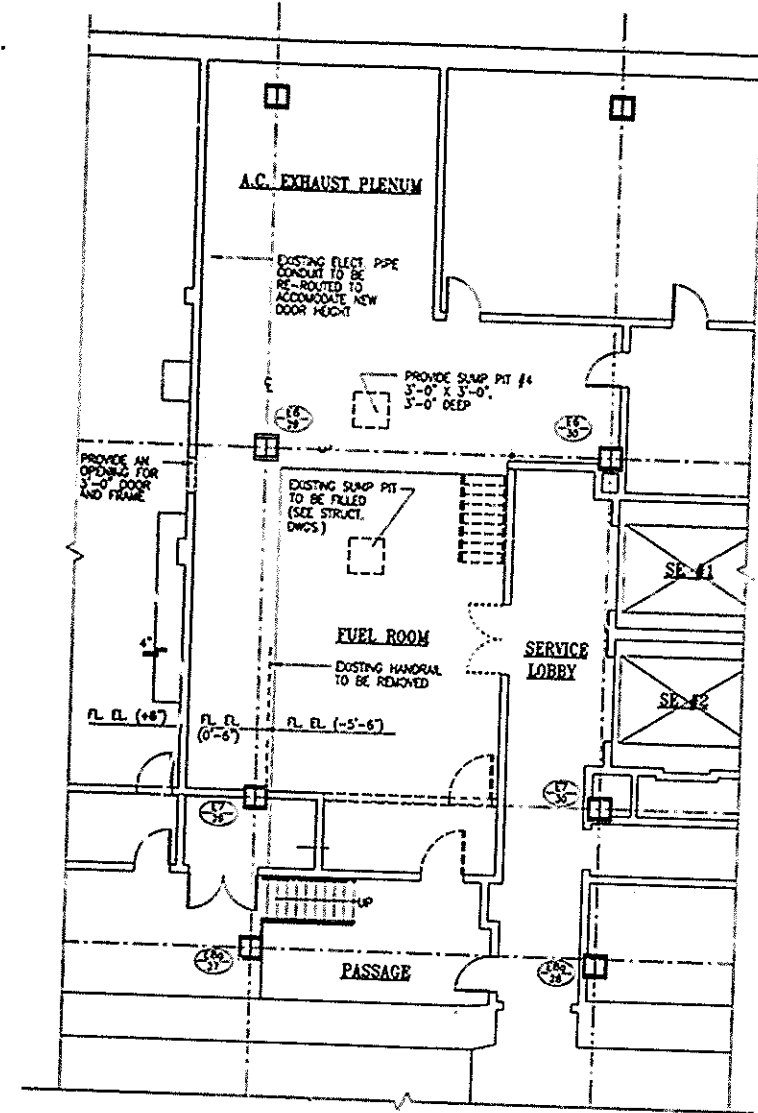


1 REMOVALS PLAN

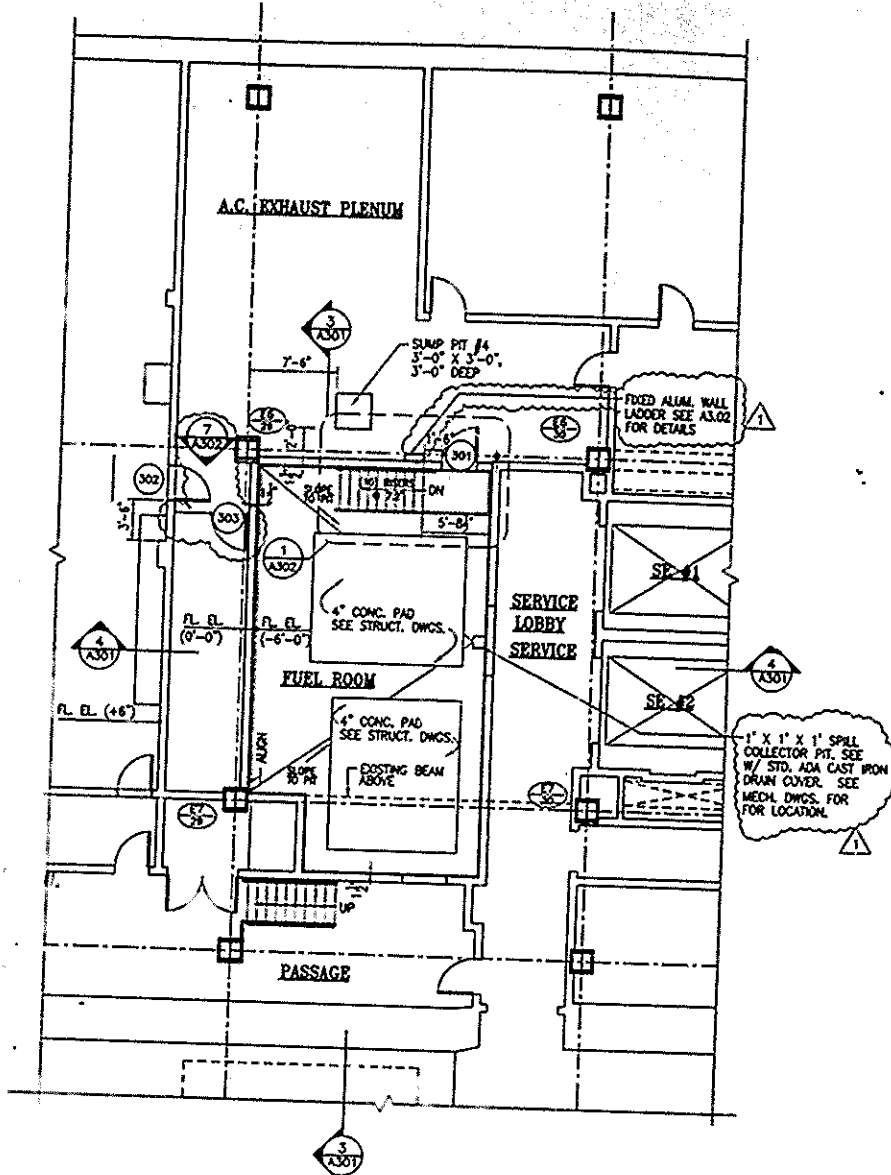


2 CONSTRUCTION PLAN

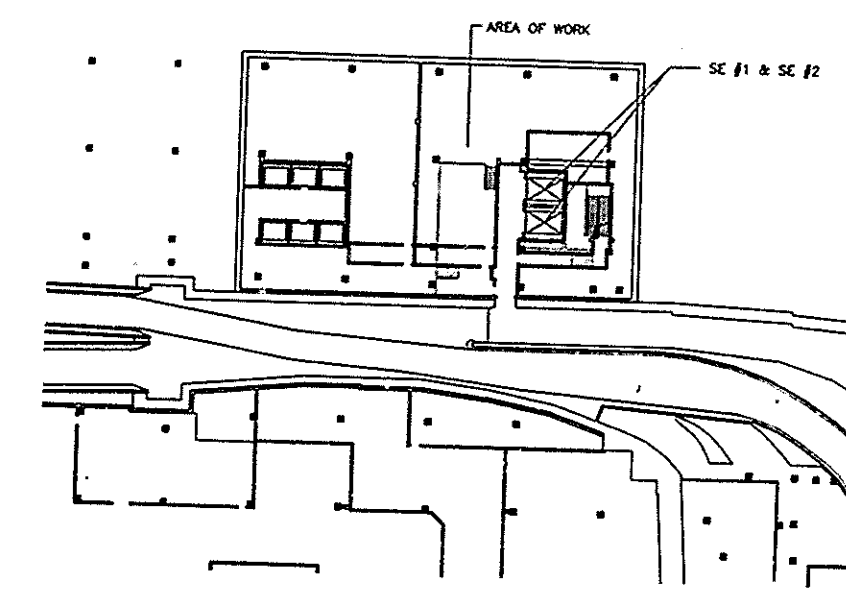

5 PART PLAN B2-LEVEL

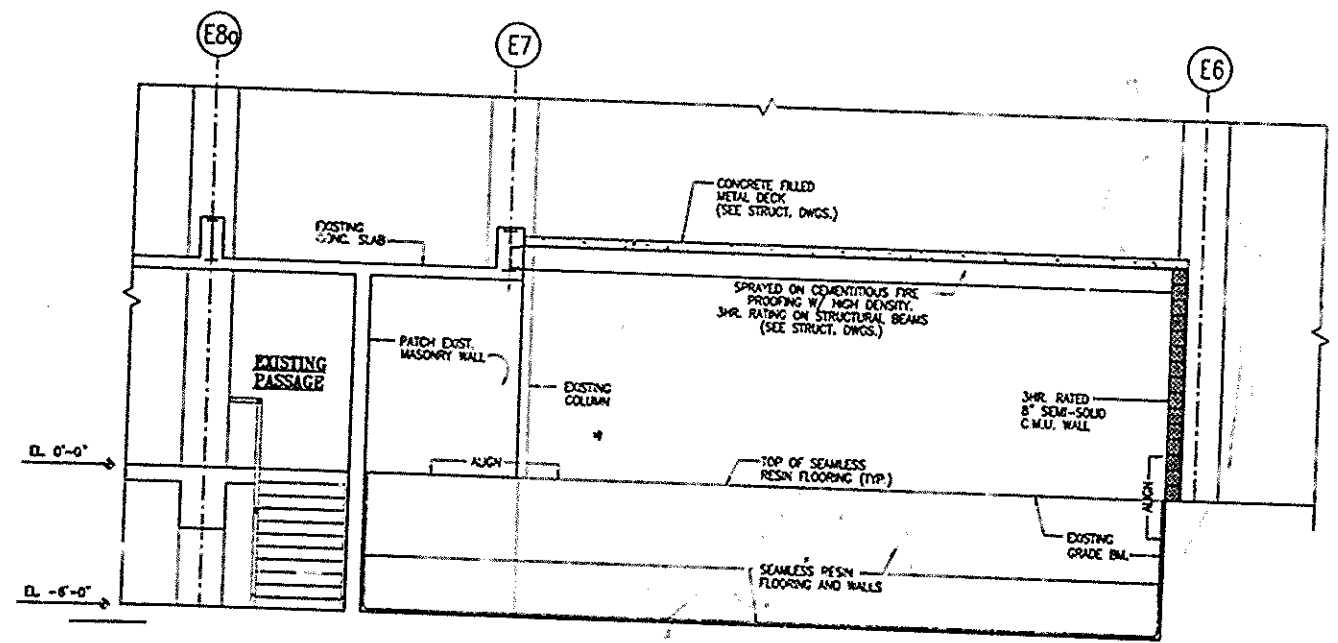

3 SECTION

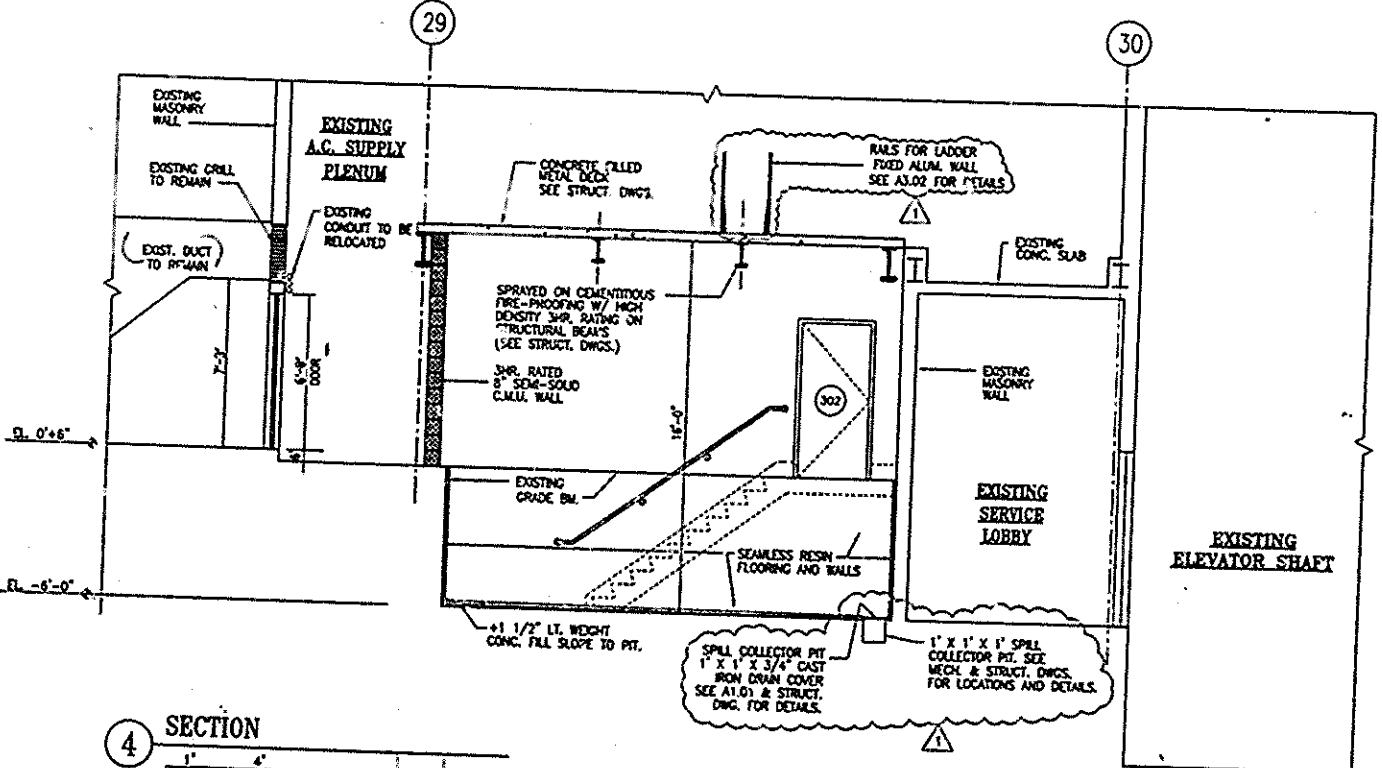

4 SECTION

